PRE-DEVELOPMENT WATERSHED PLAN

SCALE: 1" = 200'

0 200' 400'

THIS DOCUMENT IS PROVIDED BY PV ENGINEERS, P.C. TO FACILITATE THE SALE AND INSTALLATION OF A SOLAR POWER SYSTEM FROM BORREGO SOLAR SYSTEMS, INC. REPRODUCTION, RELEASE OR UTILIZATION FOR ANY OTHER PURPOSE, WITHOUT PRIOR WRITTEN CONSENT IS STRICTLY PROHIBITED.

PV Engineers P.C.
55 TECHNOLOGY DRIVE, SUITE 102
LOWELL, MA 01851
PHONE: (888) 898-6273
FAX: (888) 843-6778

NOT FOR CONSTRUCTION

SITE USE PLANS
117 BLISS RD
SCHOHARIE, NY 12157

PROJECT NUMBER: 908-0999

REV	DATE	DRAWN	CHECKED	RELEASE LEVEL
1	7/3/18	CS	DMA	SUBMISSION TO PLANNING BOARD
2	3/29/19	CS	DMA	SUBMISSION TO PLANNING BOARD
3	6/5/19	CS	DMA	SUBMISSION TO PLANNING BOARD
4	9/5/19	CS	DMA	TOWN BOARD RESUBMISSION

SCALES STATED ON DRAWINGS ARE VALID ONLY WHEN PLOTTED ARCH D 24" X 36"

W-1.0
PRE-DEVELOPMENT WATERSHED PLAN

C:\Users\cstroyer\Box Sync\Salesforce\Projects\117 Bliss Rd_Schoharie\Design\02. Working Set\117 BLISS_RD_SCHOHARIE_SUP_090319_CS

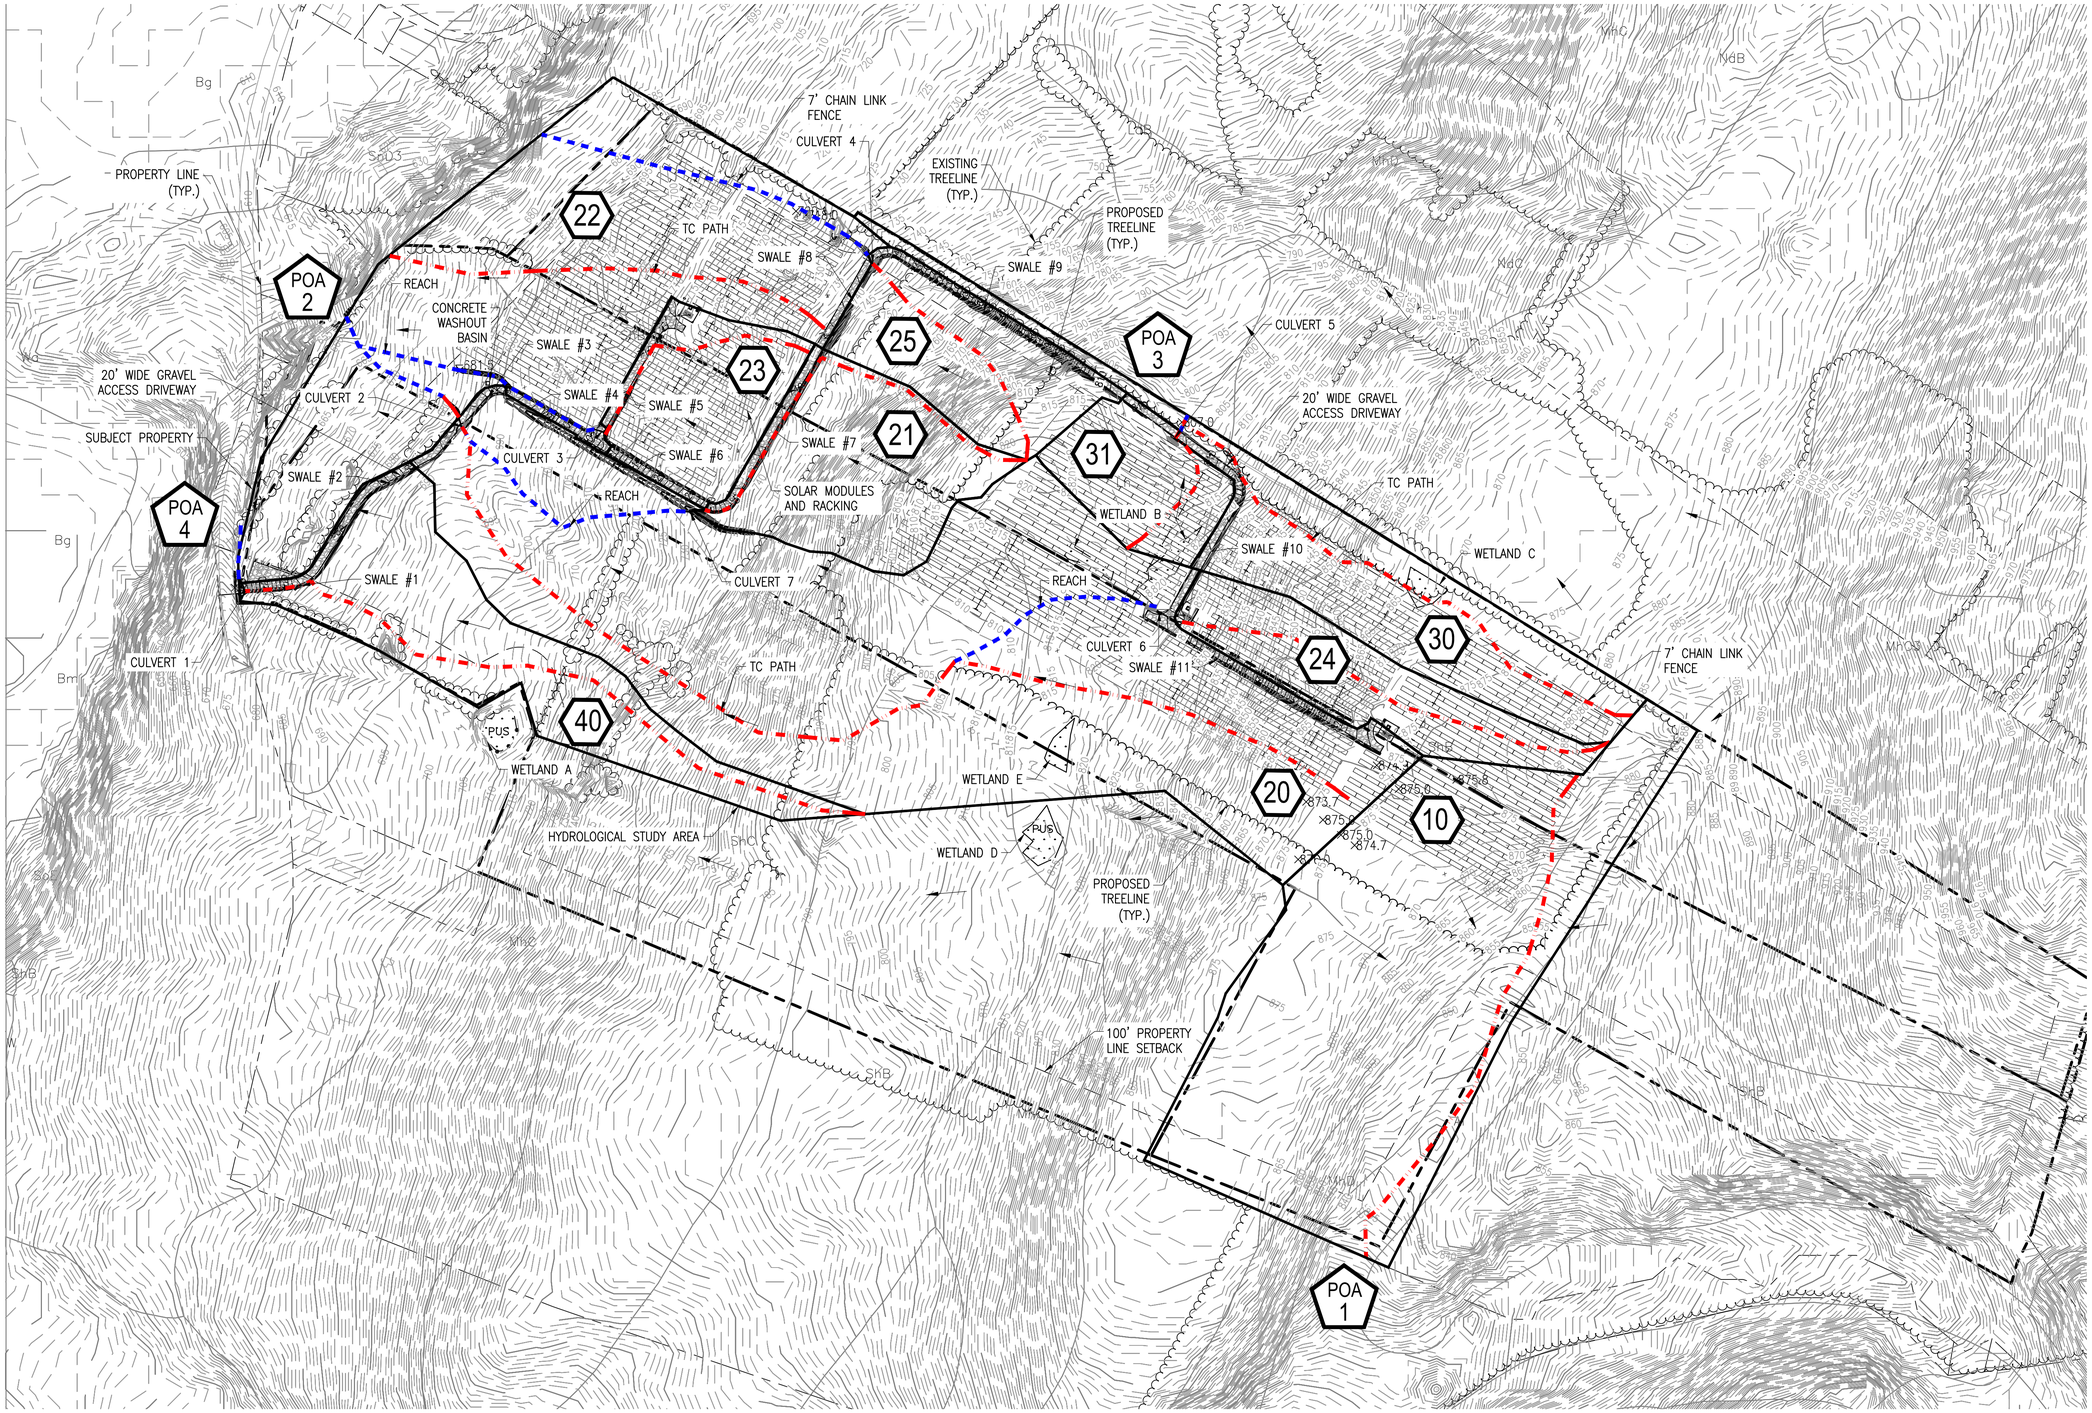

POST-DEVELOPMENT WATERSHED PLAN

SCALE: 1" = 200'

0 200' 400'

THIS DOCUMENT IS PROVIDED BY PV ENGINEERS, P.C. TO FACILITATE THE SALE AND INSTALLATION OF A SOLAR POWER SYSTEM FROM BORREGO SOLAR SYSTEMS, INC. REPRODUCTION, RELEASE OR UTILIZATION FOR ANY OTHER PURPOSE, WITHOUT PRIOR WRITTEN CONSENT IS STRICTLY PROHIBITED.

PV Engineers P.C.
55 TECHNOLOGY DRIVE, SUITE 102
LOWELL, MA 01851
PHONE: (888) 898-6273
FAX: (888) 843-6778

NOT FOR CONSTRUCTION

SITE USE PLANS
117 BLISS RD
SCHOHARIE, NY 12157

PROJECT NUMBER: 908-0999

REV	DATE	DRAWN	CHECKED	RELEASE LEVEL
1	7/3/18	CS	DMA	SUBMISSION TO PLANNING BOARD
2	3/29/19	CS	DMA	SUBMISSION TO PLANNING BOARD
3	6/5/19	CS	DMA	SUBMISSION TO PLANNING BOARD
4	9/5/19	CS	DMA	TOWN BOARD RESUBMISSION

SCALES STATED ON DRAWINGS ARE VALID ONLY WHEN PLOTTED ARCH D 24" X 36"

W-2.0
POST-DEVELOPMENT WATERSHED PLAN

C:\Users\bsmith\Box Sync\Salesforce\Projects\117 Bliss Rd_Schoharie\Design\02. Working Set\117 BLISS_RD_SCHOHARIE_SUP_090319_CS